DUBAI. UAE.
info@ducast.com
www.ducast.com

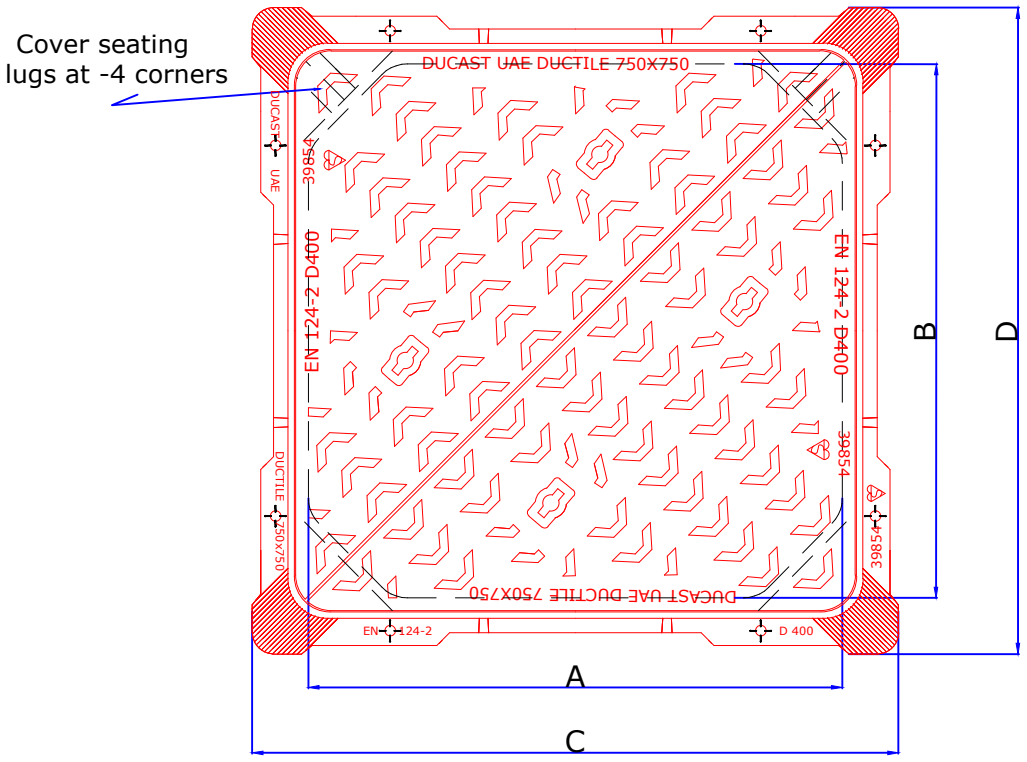

PLAN OF COVER & FRAME

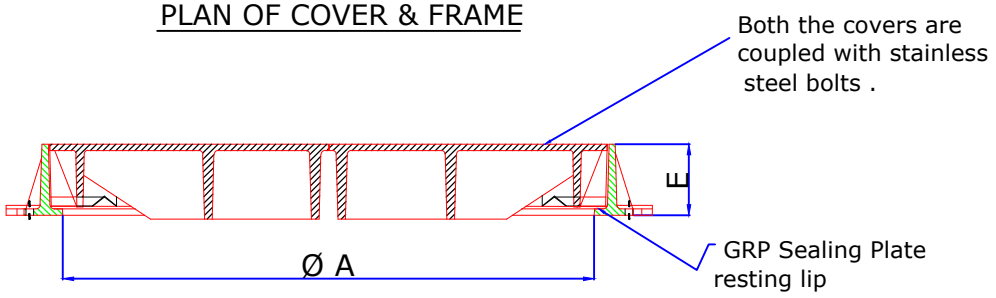

SECTIONAL VIEW

CODE	CLEAR OPENING AXB	OVER BASE CXD (mm)	DEPTH E (mm)	LOADING kN	STANDARD
DI-36SN	750X750	912x912	100	400	EN 124-2

DATE : 09-06-17	DESCRIPTION :	REV : 01
DRAWN BY : GK	750X750 mm CLEAR OPENING	SCALE : NTS
CHECKED BY: KM	DUCTILE IRON LOADING CLASS D 400	ALL DIMENSIONS ARE
APP.BY: AB	DOUBLE TRIANGULAR COVER & FRAME	IN MM